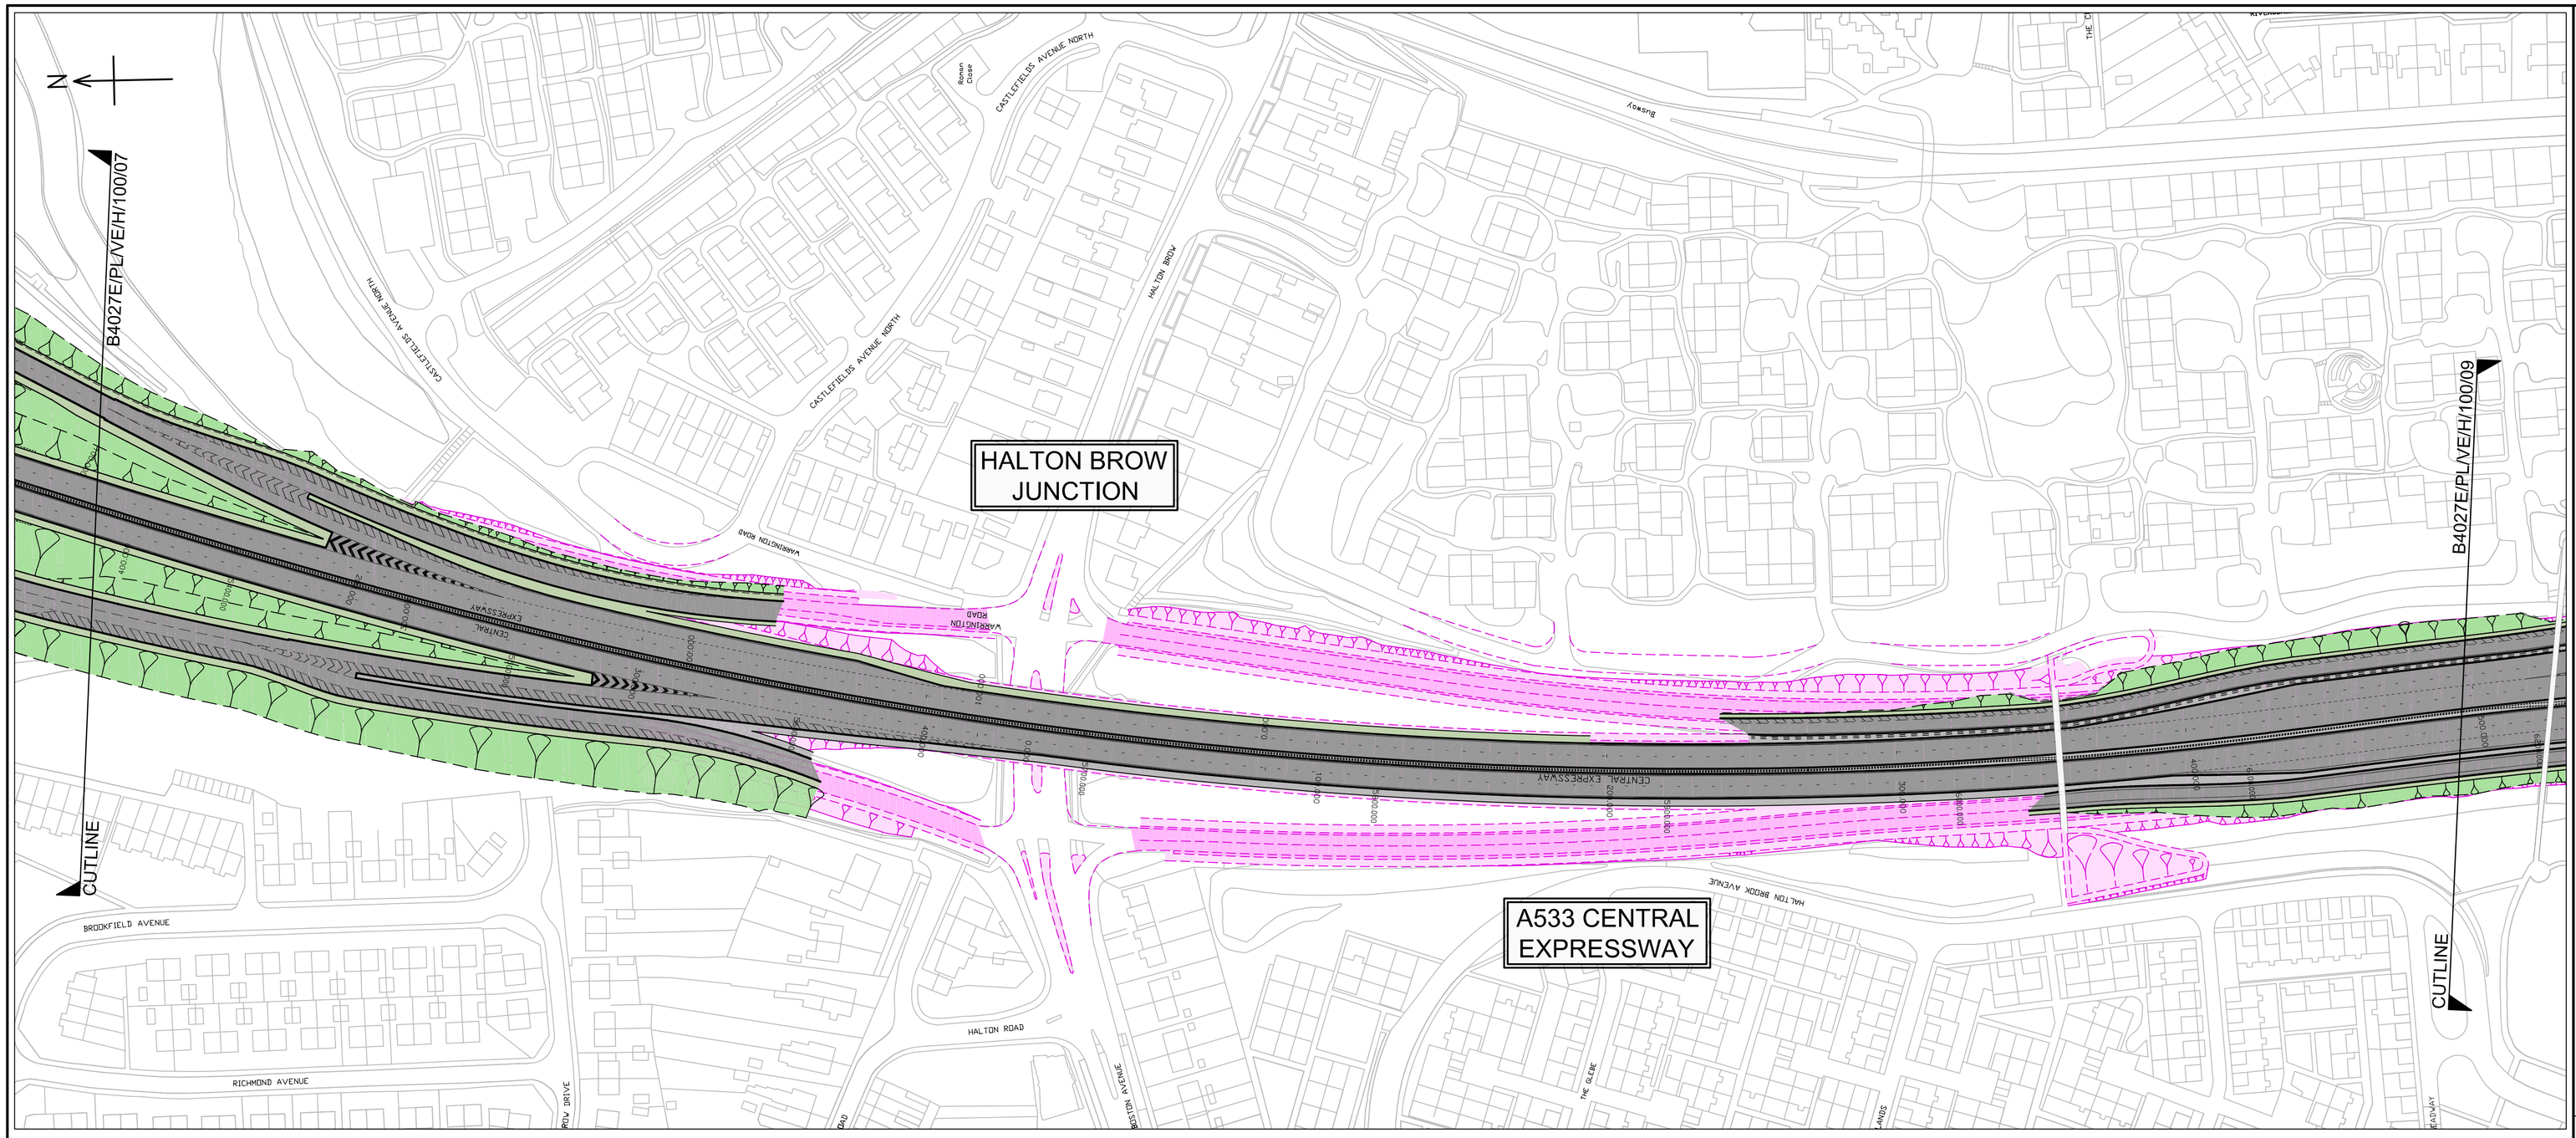

Plan

Scale 1:1,250

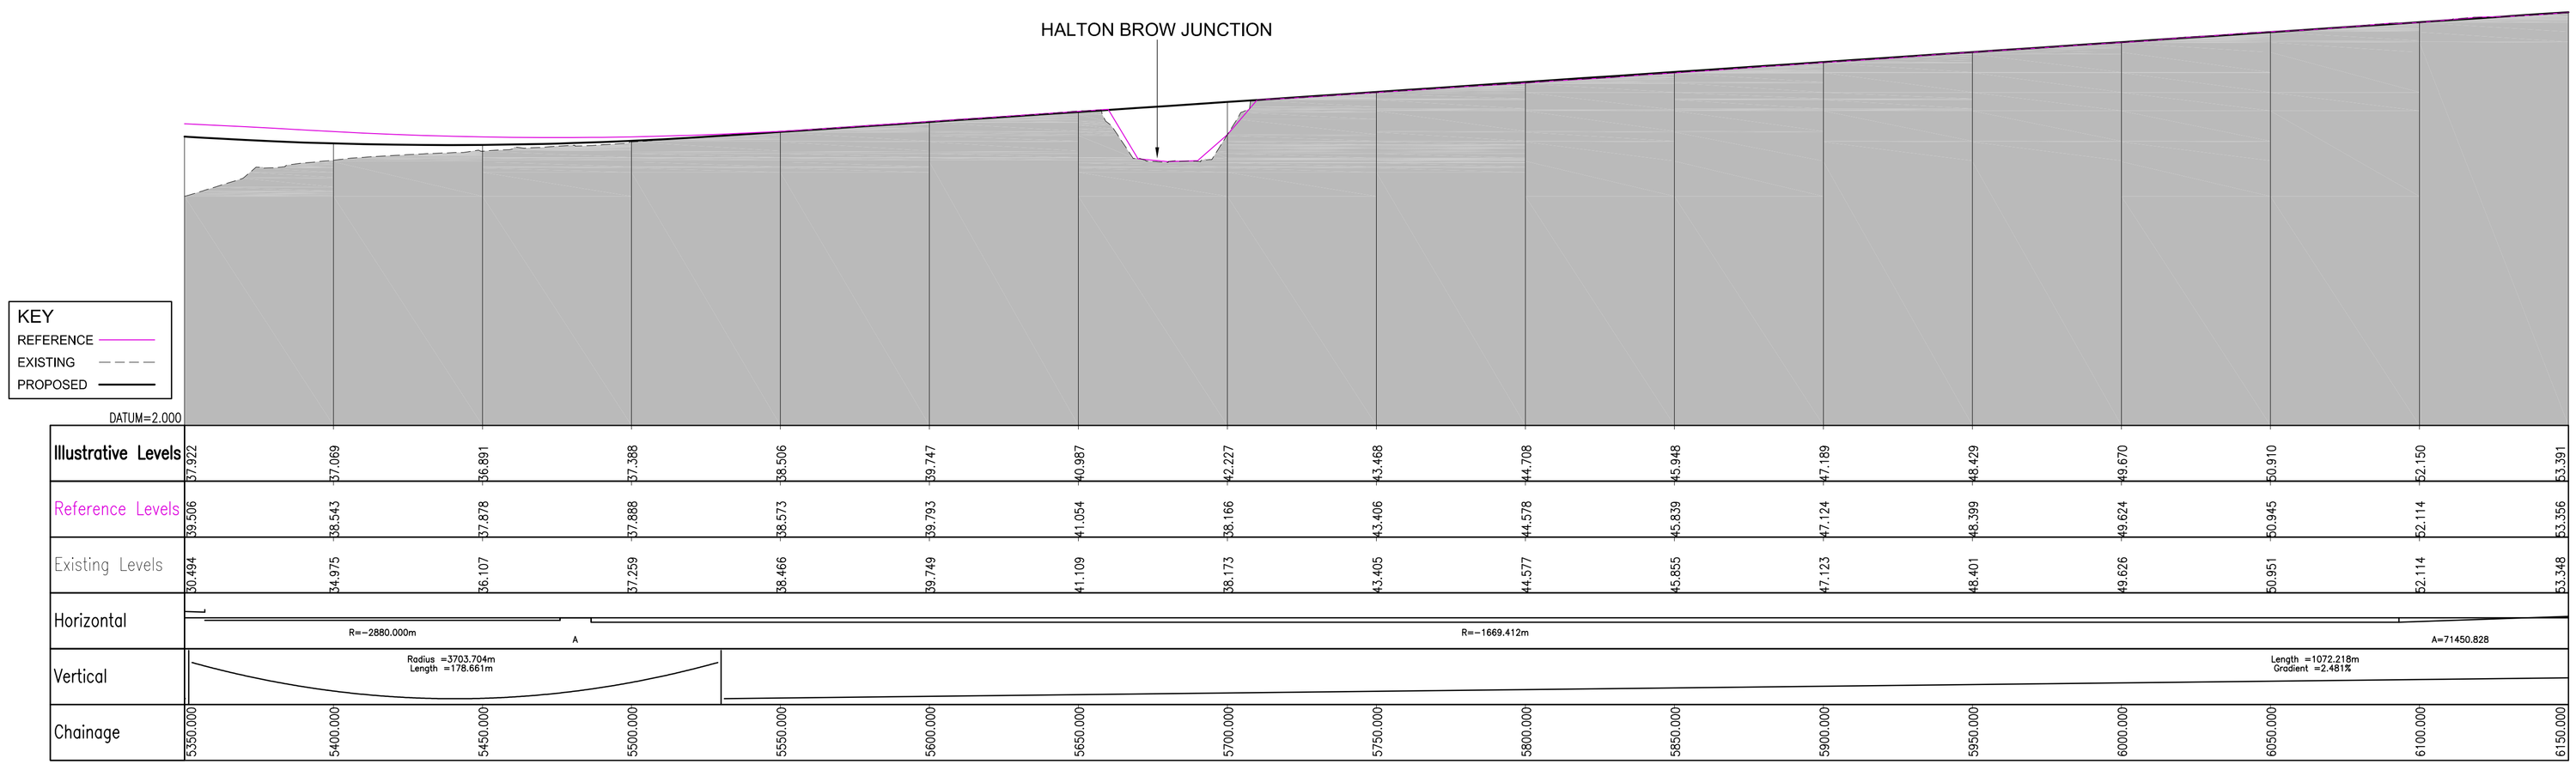

Long Section M0C0 Ch 5,350 to Ch 6,150

Scale 1:1,250H 1:500V @ A1

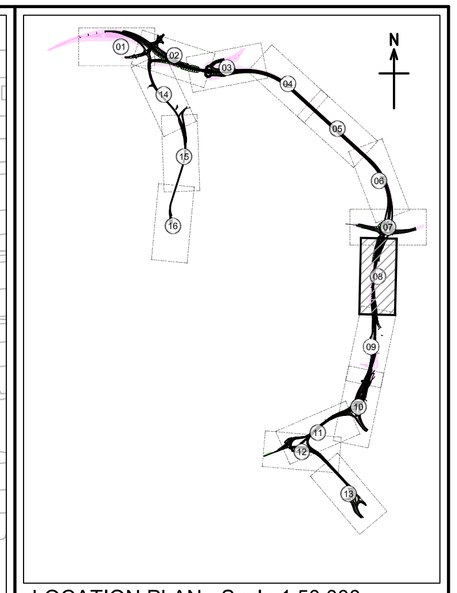

LOCATION PLAN - Scale 1:50,000

NOTES:

1. This drawing should only be read in relation to the subject of the title. Other information shown on drawing is to be considered indicative only. Reference should be made to appropriate drawing series for other information.
2. Do not scale from this drawing.

KEY

Reference Design

Rev.	Drawn	Chkd.	Apprvd.	Date	Description
A	BAH	JMB	CEH	17.10.11	FOR PUBLIC CONSULTATION
-	BAH	JMB	CEH	16.09.11	FOR INFORMATION

Client

the mersey gateway
A BRIDGE TO PROSPERITY
Northwest REGIONAL DEVELOPMENT AGENCY

Project

THE MERSEY GATEWAY

Drawing Title

PRE-TENDER LAYOUT CHANGE FROM REFERENCE DESIGN PLAN & PROFILES SHEET 8 OF 16

Gifford
part of Ramboll
20 Nicholas Street, Chester, CH1 2NX
Tel : 01244 311855 Fax : 01244 314560 www.gifford.uk.com

Scale (at A1)	Date	Drawn
1:1,250	AUG 2011	B.A.H.

Drg. no. B4027E/PL/VE/H/100/08 Rev. A

This map is reproduced from Ordnance Survey material with the permission of Ordnance Survey on behalf of the Controller of Her Majesty's Stationery Office © Crown copyright. Unauthorised reproduction infringes Crown copyright and may lead to prosecution or civil proceedings. Halton Borough Council Licence No. 100018552 2011.

10 0 10 20 50 100mm NATURAL SCALE

ORIGINAL DRAWING SIZE 841 x 594