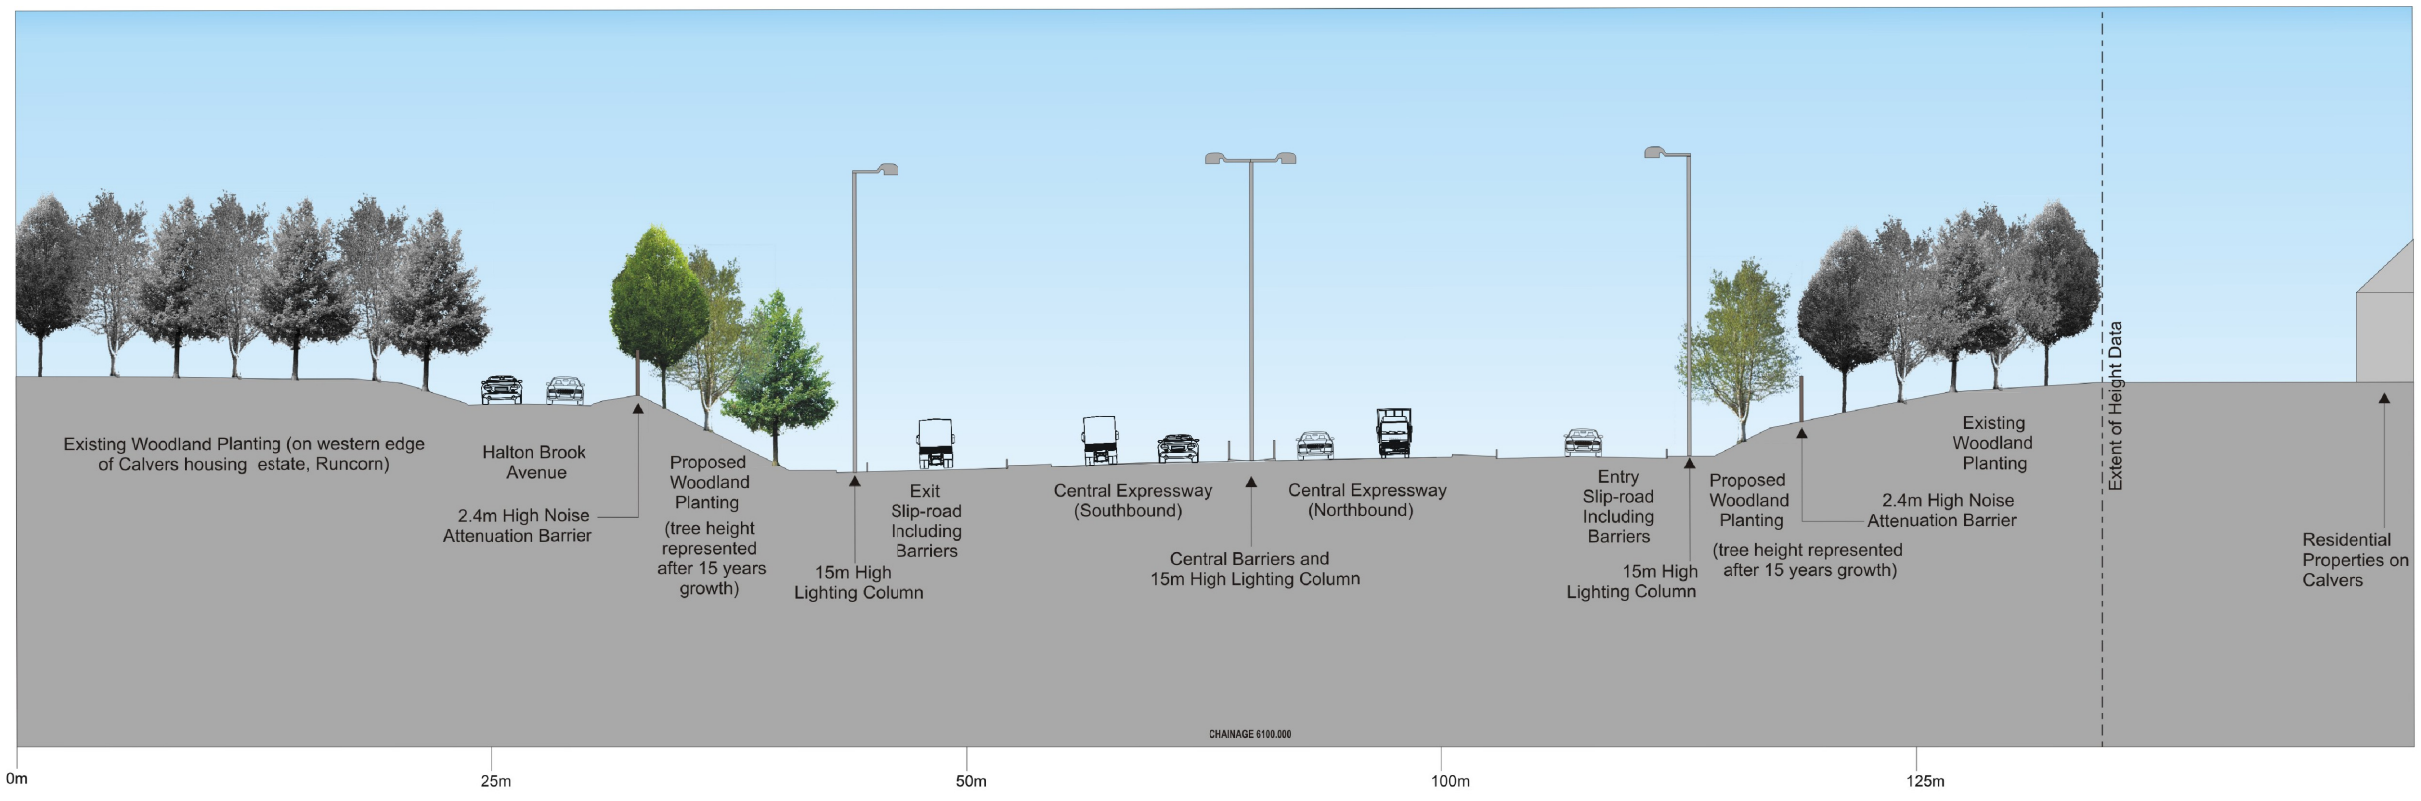

This map is reproduced from Ordnance Survey material with the permission of Ordnance Survey on behalf of the Controller of Her Majesty's Stationery Office © Crown copyright. Unauthorised reproduction infringes Crown copyright and may lead to prosecution or civil proceedings. Halton Borough Council Licence No. 100018552 2007.

NOTES

the mersey gateway
A BRIDGE TO PROSPERITY

Northwest
REGIONAL DEVELOPMENT AGENCY

Project.
THE MERSEY GATEWAY

Report Number.
PLANNING APPLICATION

Figure Title
LANDSCAPE & VISUAL AMENITY CROSS SECTION HALTON BROW TO HALTON LODGE A (Sheet 3 of 6)

Figure number.
B4027/4/L/PL/103