


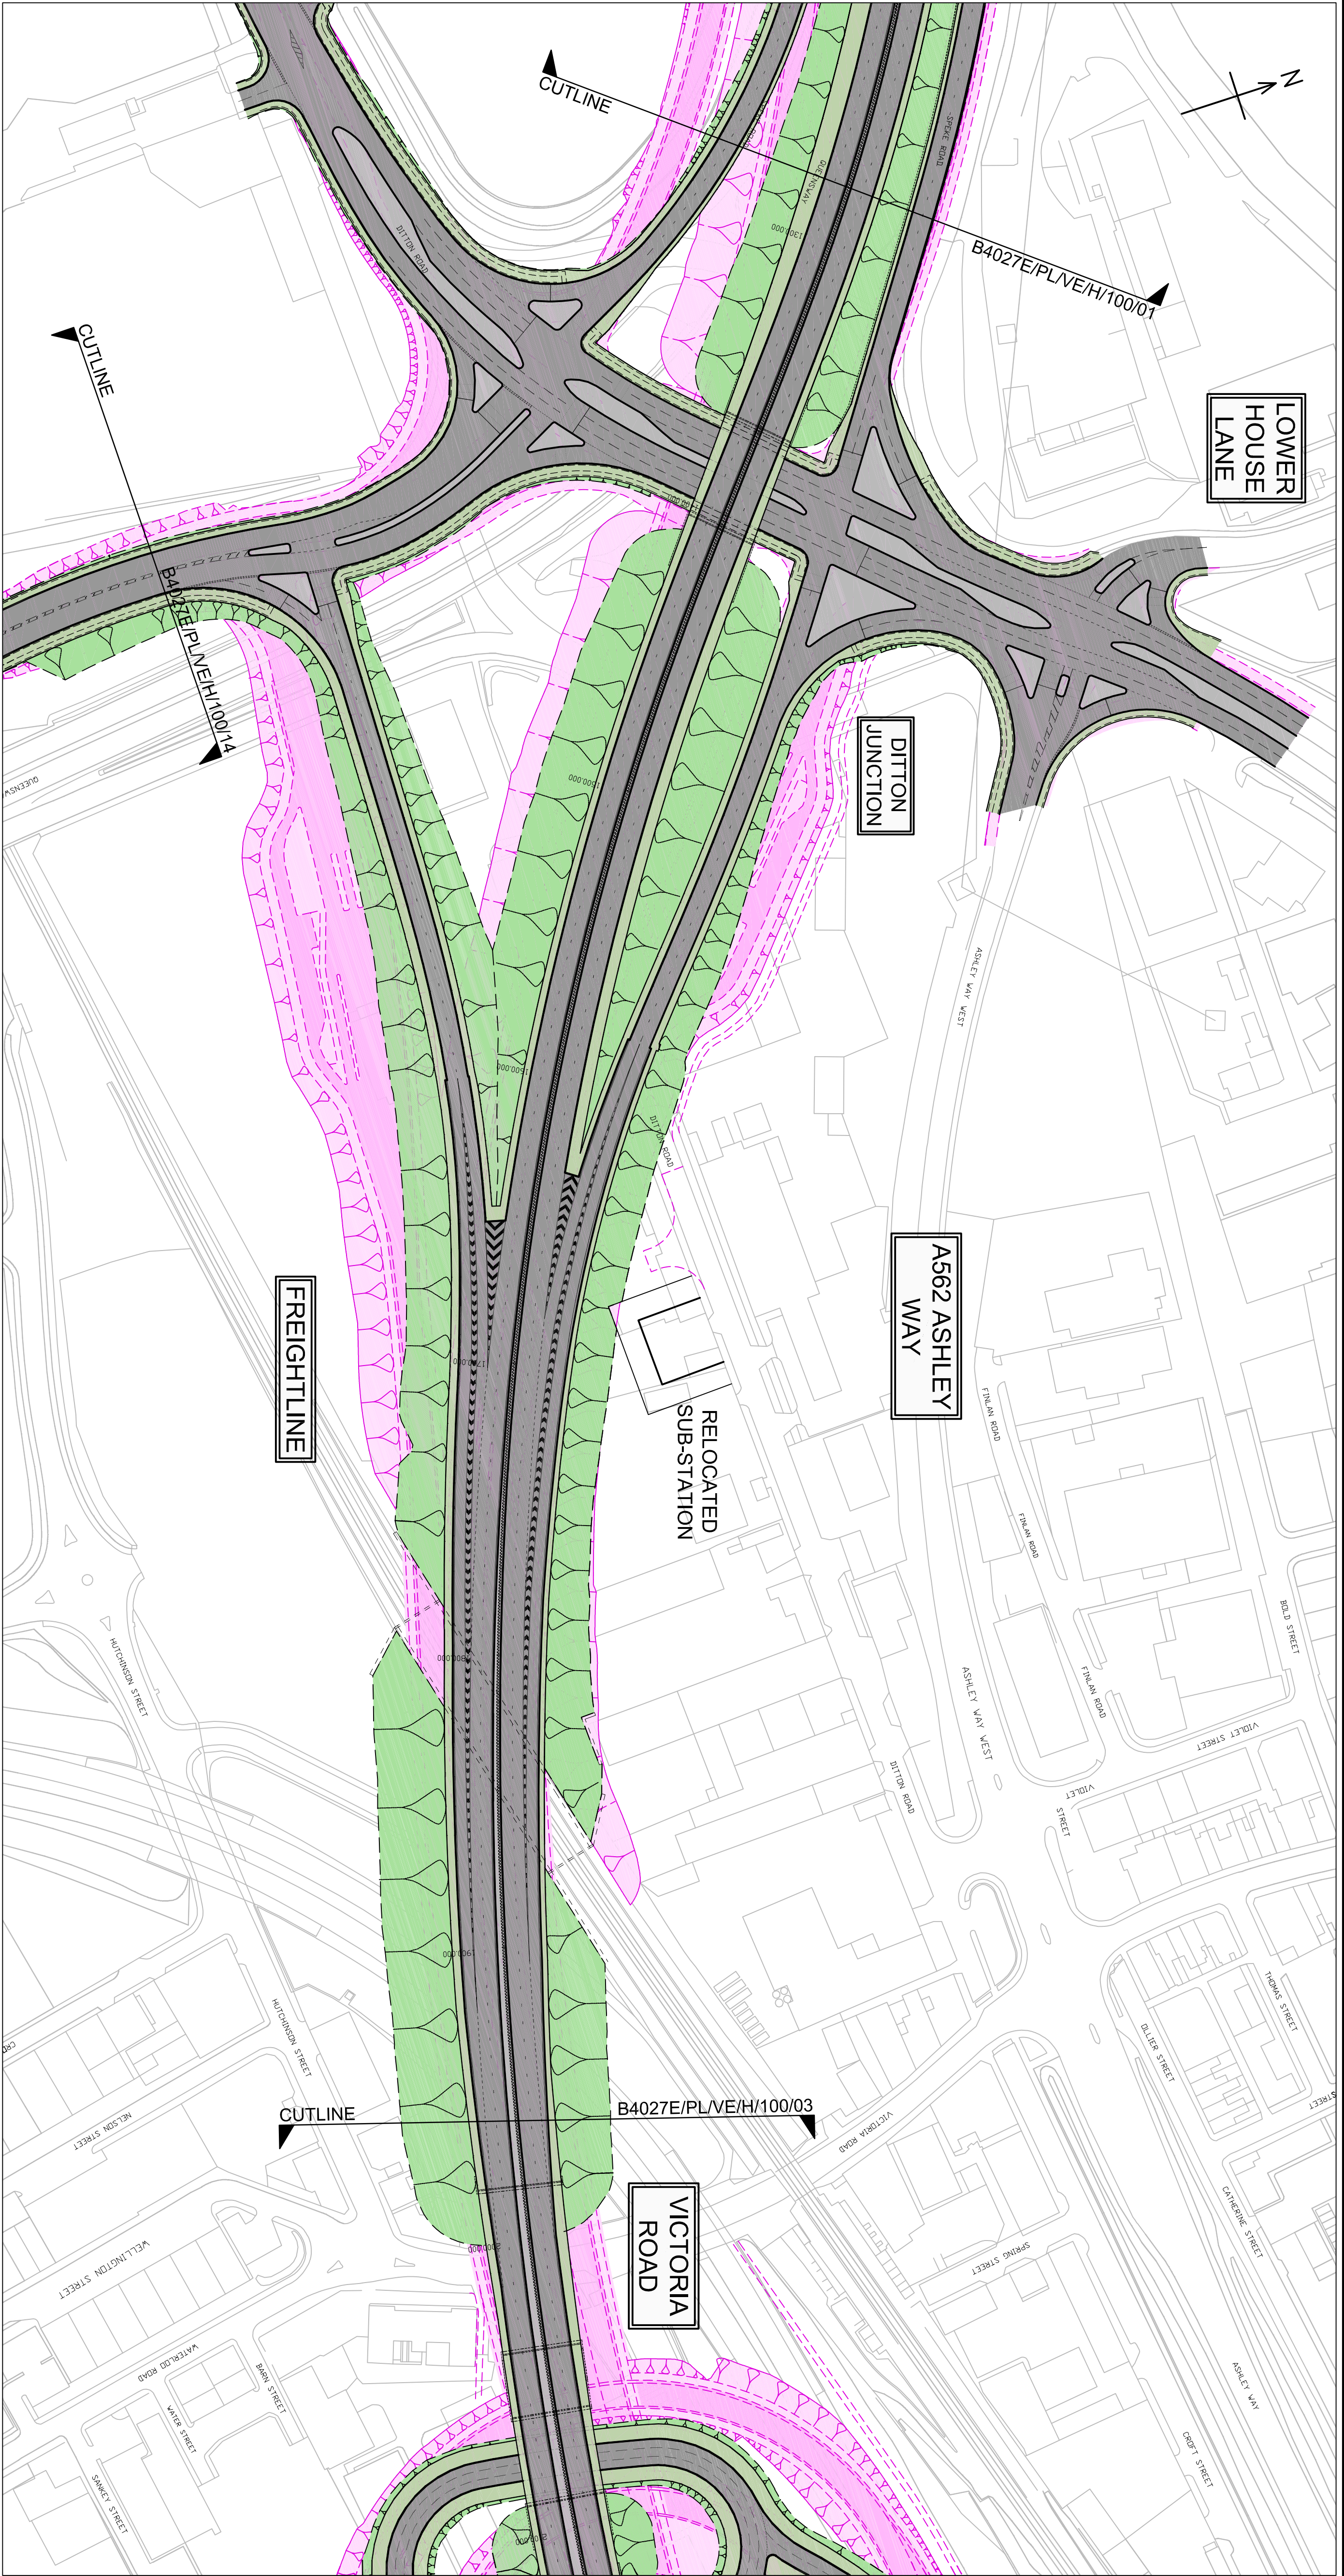

Plan
Scale 1:1,250

DUTTON JUNCTION

FREIGHTLINE BRIDGE WIDENES EASTERN BYPASS


KEY
REFERENCE
EXISTING
PROPOSED

Illustrative Levels	17.265	17.794	18.074	18.104	17.883	17.413	16.693	15.756	15.249	15.417	16.112	16.644	16.926	16.958	16.740
	16.697	16.972	17.153	17.085	16.763	16.187	15.357	14.737	14.803	15.554	16.673	17.555	18.184	18.560	18.686
Reference Levels	17.461	11.907	9.685	8.951	7.592	7.716	7.412	7.512	7.556	7.653	7.251	6.545	11.274	12.832	6.737
Existing Levels															
Horizontal															
	A=69215.233 A=71400.000 R=1020.000m														
Vertical															
	Length = 491.504m Radius = 1000.000m														
Chainage															
	Length = 320.280m Radius = 1600.000m														

Long Section MOCO Ch 1,300 to Ch 2,000

Scale 1:1,250H 1:500V @ A1

This map is reproduced from Ordnance Survey material with the permission of Ordnance Survey on behalf of the Controller of Her Majesty's Stationery Office. Crown copyright. Unauthorised reproduction infringes Crown copyright and may lead to prosecution or civil proceedings. Taken from the Central Licence No. 100010002 2011.

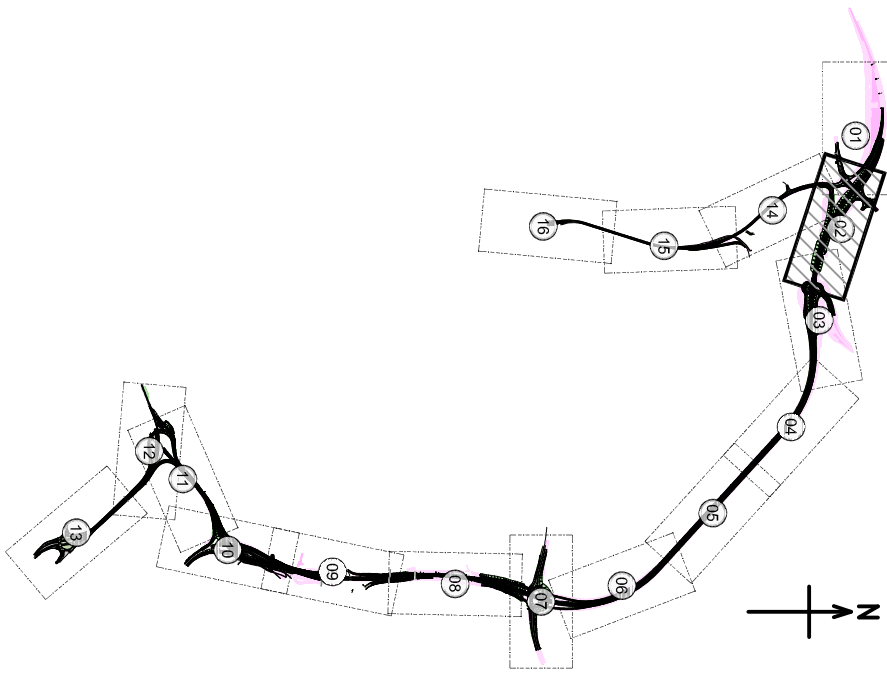

LOCATION PLAN - Scale 1:50,000

- NOTES:
1. This drawing should only be read in relation to the subject of the title. Other information shown on drawing is to be considered indicative only. Reference should be made to appropriate drawing series for other information.
 2. Do not scale from this drawing.

KEY
Reference Design

Rev.	A	BAH	FOR PUBLIC CONSULTATION
Drawn	BAH	JMB	FOR INFORMATION
Chkd.	JMB	CEH	
Apprvd.	CEH		
Date	16.09.11	17.10.11	



THE MERSEY GATEWAY

PRE-TENDER LAYOUT CHANGE
FROM REFERENCE DESIGN
PLAN & PROFILES
SHEET 2 OF 16

Gifford
part of Ramboll

20 Nicholas Street, Chester, CH1 2NX
Tel: 01244 311855 Fax: 01244 316555 www.gifford.co.uk

Scale (at A1)	Date	Drawn	Rev.
1:1,250	AUG 2011	BA.H.	A