




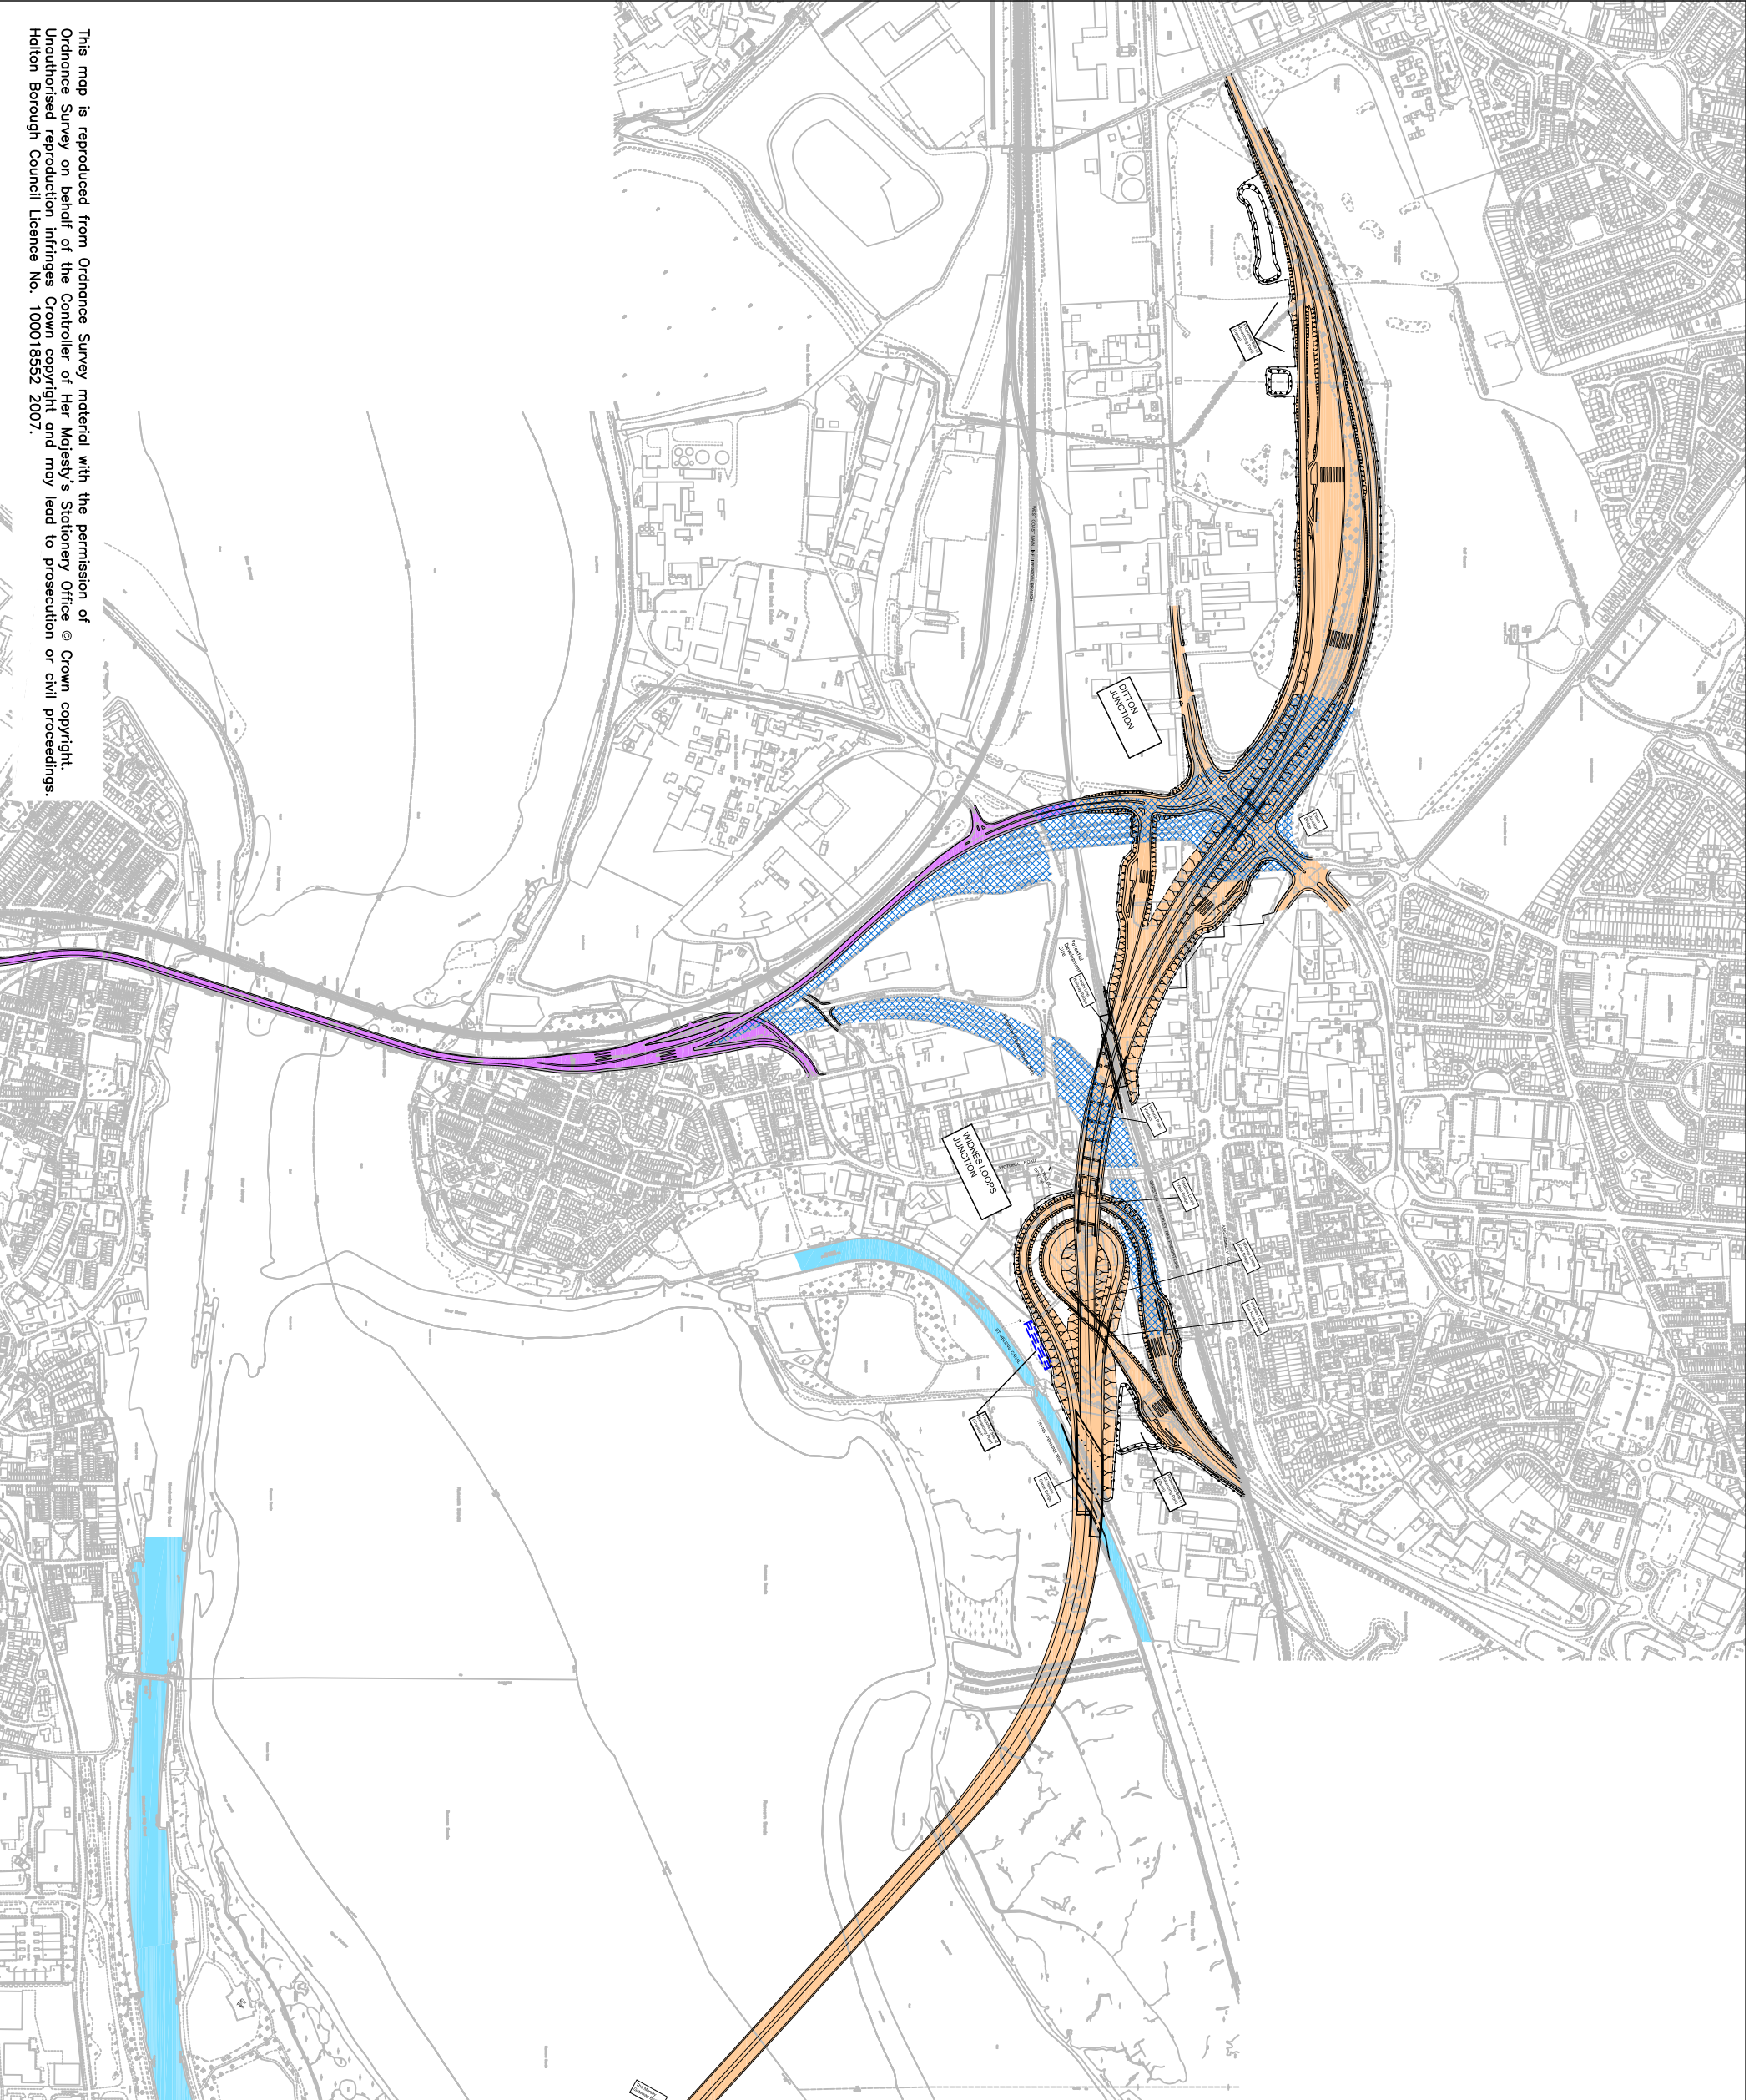

NOTES

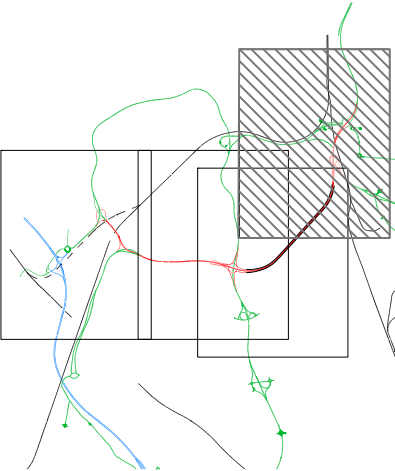

KEY

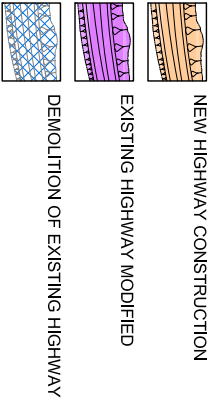

Report Title.

ENVIRONMENTAL STATEMENT

Report Number.

MG\_REP\_EIA\_007

Figure Title

LANDSCAPE & VISUAL AMENITY  
REFERENCE DESIGN  
SCHEME LAYOUT  
(Sheet 1 of 4)

Figure number.

12.1.1

This map is reproduced from Ordnance Survey material with the permission of Ordnance Survey on behalf of the Controller of Her Majesty's Stationery Office. © Crown copyright. Unauthorised reproduction infringes Crown copyright and may lead to prosecution or civil proceedings. Halton Borough Council Licence No. 100018552 2007.