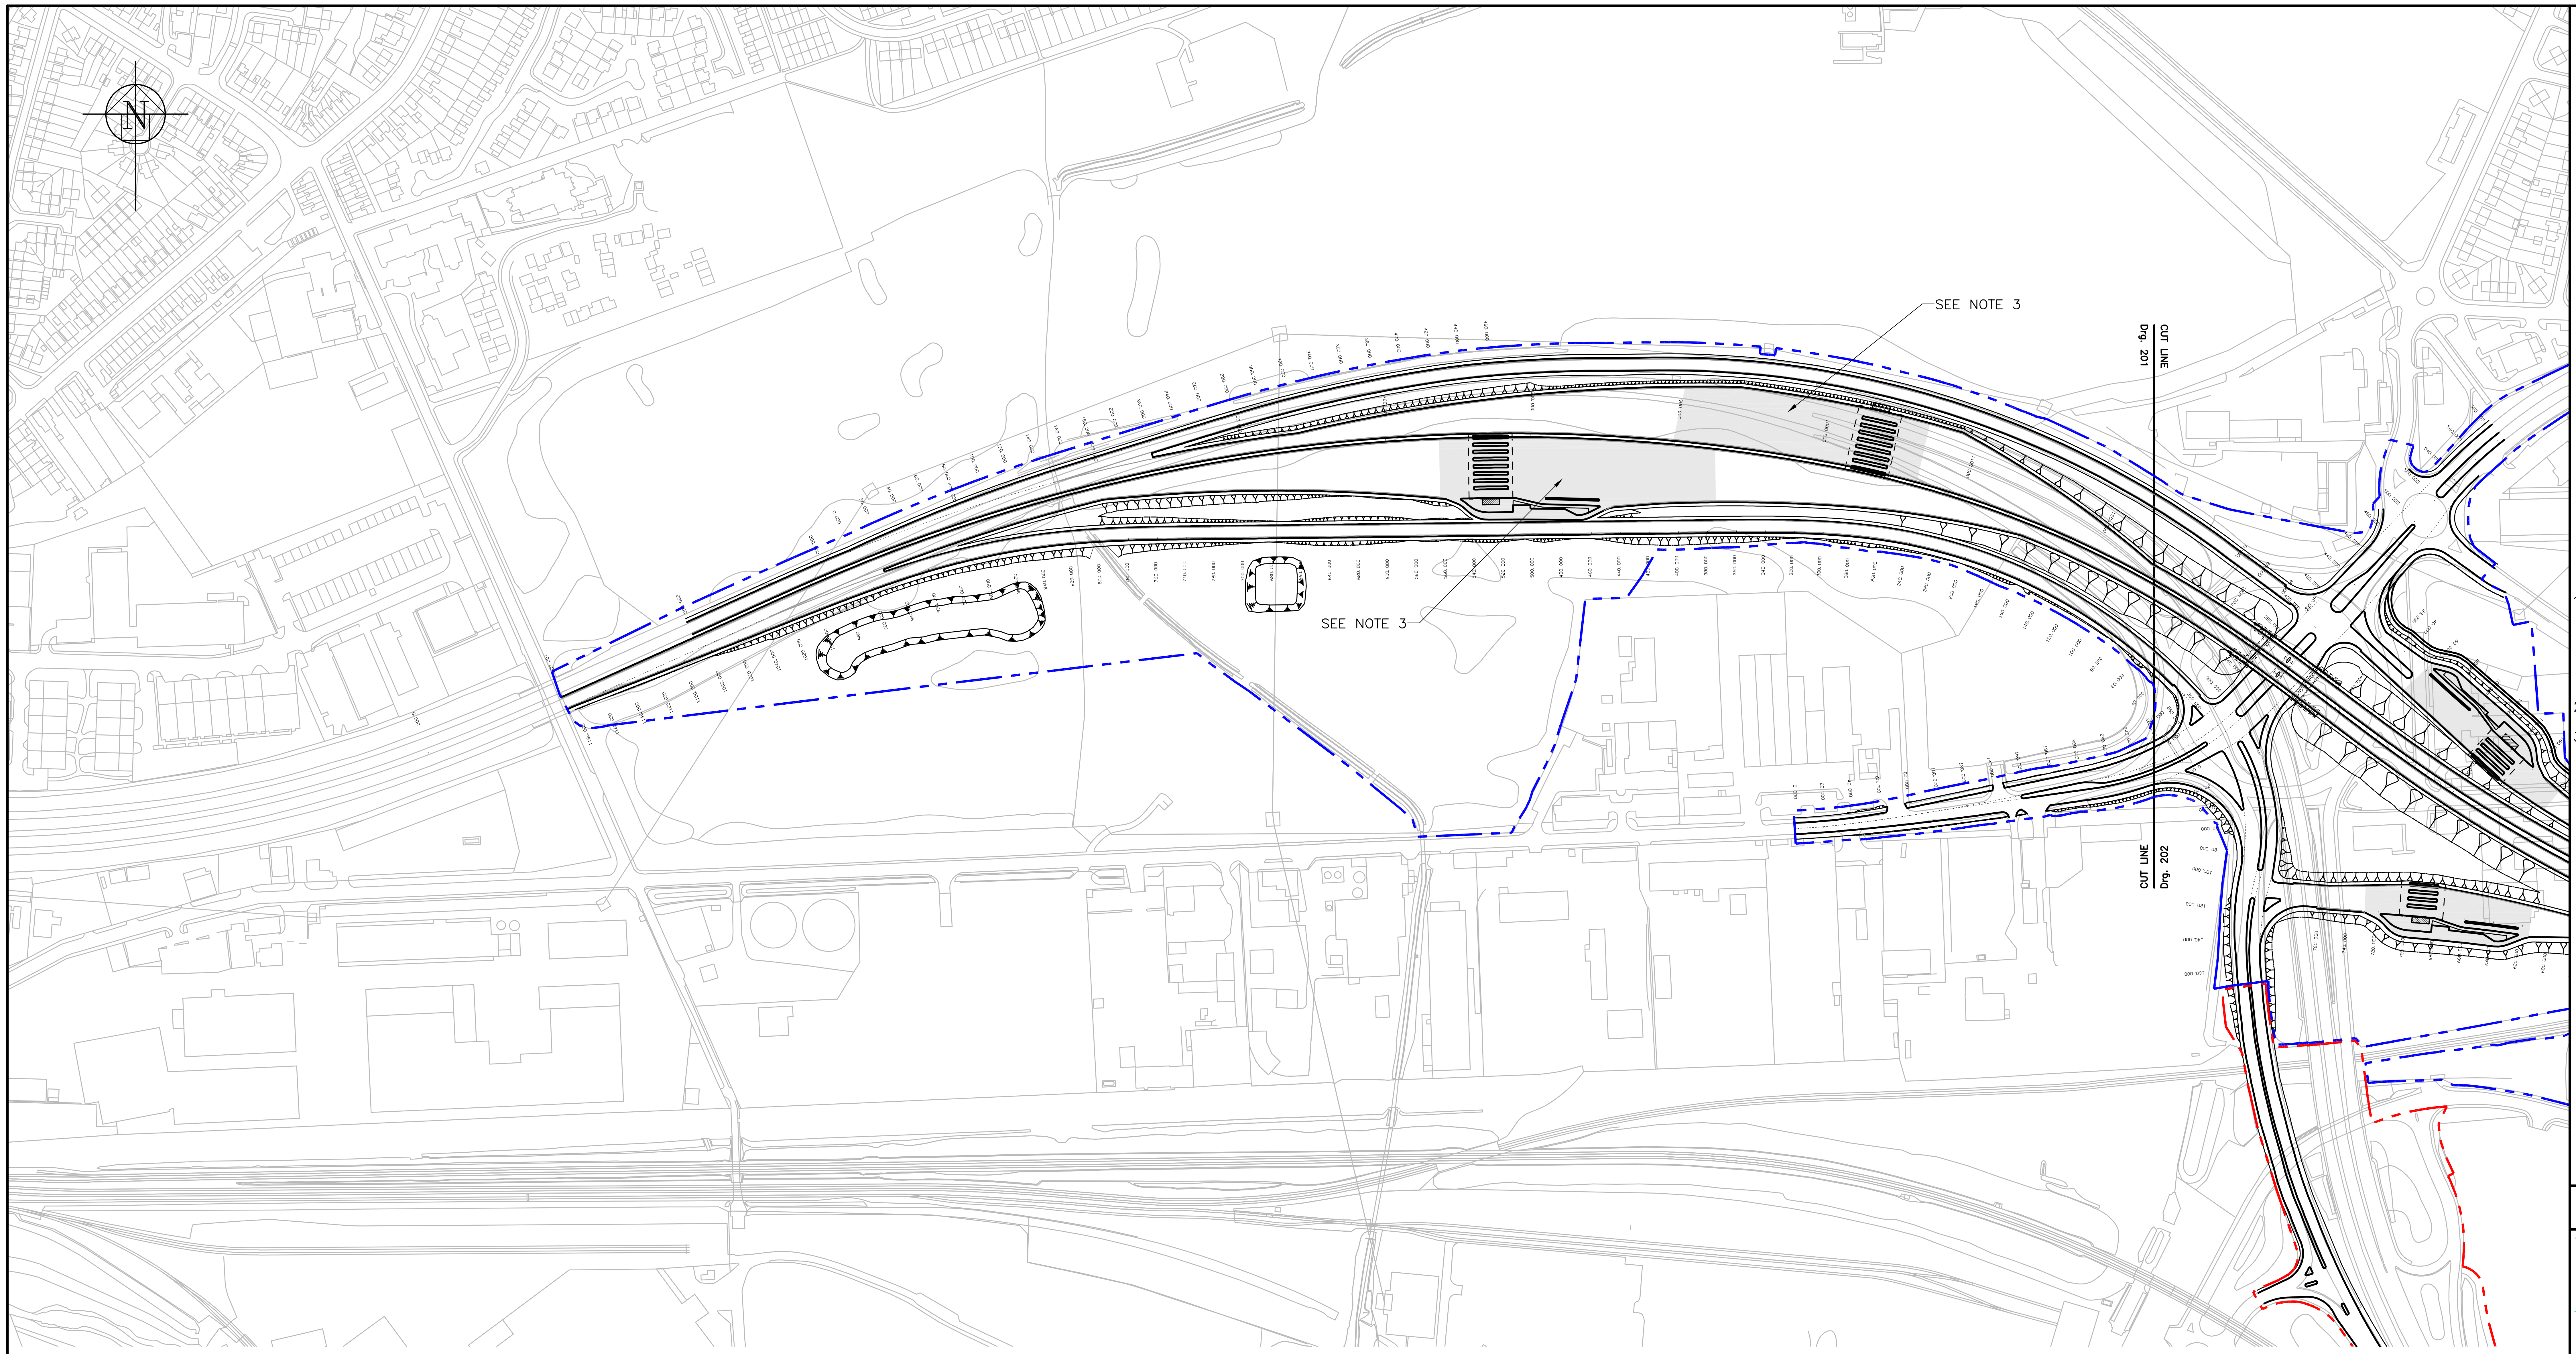

PLAN

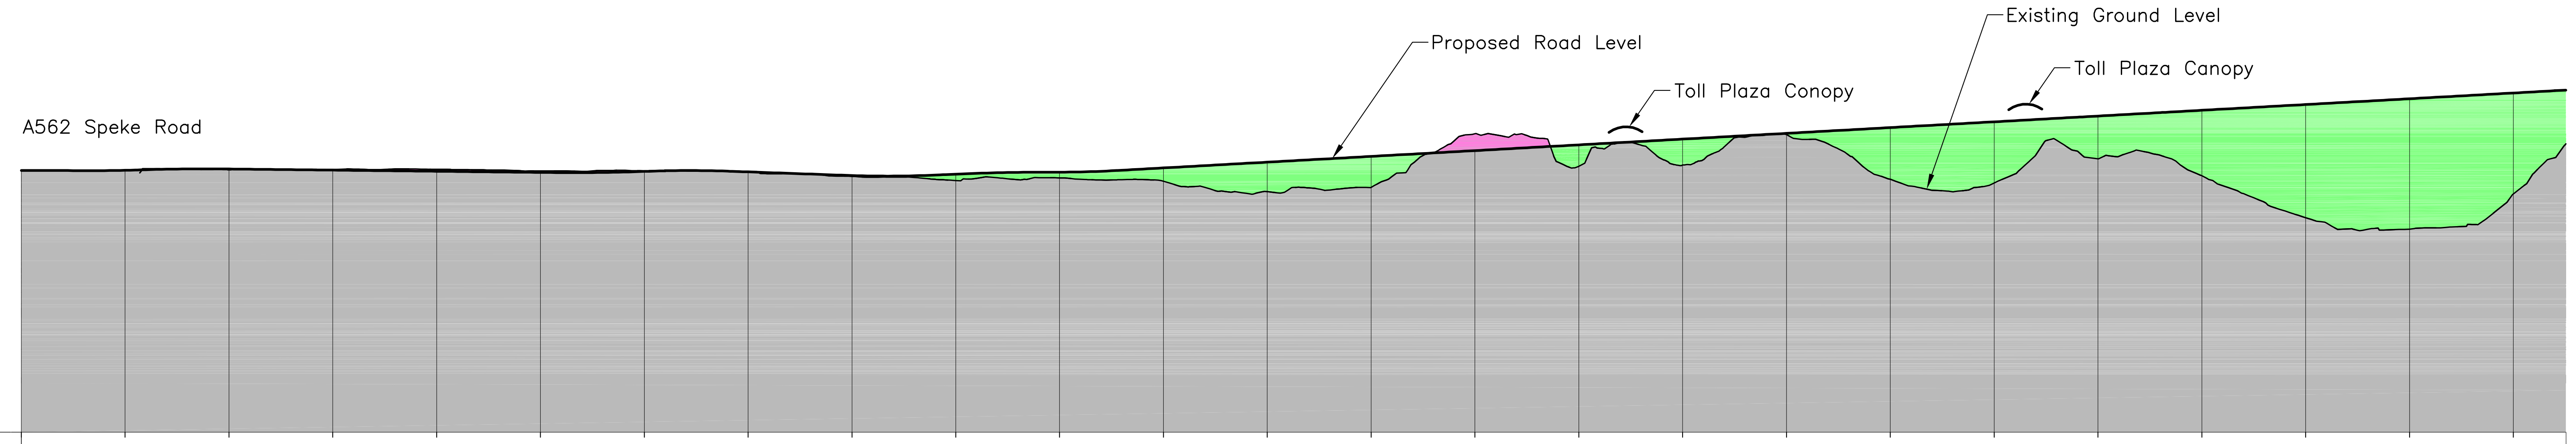

PROPOSED LEVELS	12.586	12.595	12.660	12.604	12.549	12.494	12.542	12.520	12.344	12.413	12.505	12.711	12.988	13.265	13.542	13.820	14.097	14.374	14.652	14.929	15.206	15.483	15.761	16.038	16.315
EXISTING GROUND	-999.000	-999.000	12.624	12.634	12.645	12.568	12.571	12.545	12.304	12.103	12.233	12.072	11.572	11.772	14.353	12.791	12.854	14.316	12.161	11.983	13.154	12.332	10.315	9.763	11.455
MAINLINE CHAINAGE	0.000	50.000	100.000	150.000	200.000	250.000	300.000	350.000	400.000	450.000	500.000	550.000	600.000	650.000	700.000	750.000	800.000	850.000	900.000	950.000	1000.000	1050.000	1100.000	1150.000	1200.000

LONG SECTION

This map is reproduced from Ordnance Survey material with the permission of Ordnance Survey on behalf of the Controller of Her Majesty's Stationery Office ©Crown copyright. Unauthorised reproduction infringes Crown copyright and may lead to prosecution or civil proceedings. Halton Borough Council Licence No. 100018552 2007. Warrington Borough Council Licence No. LA079898 2002.

10 0 10 20 50 100mm NATURAL SCALE

NOTES

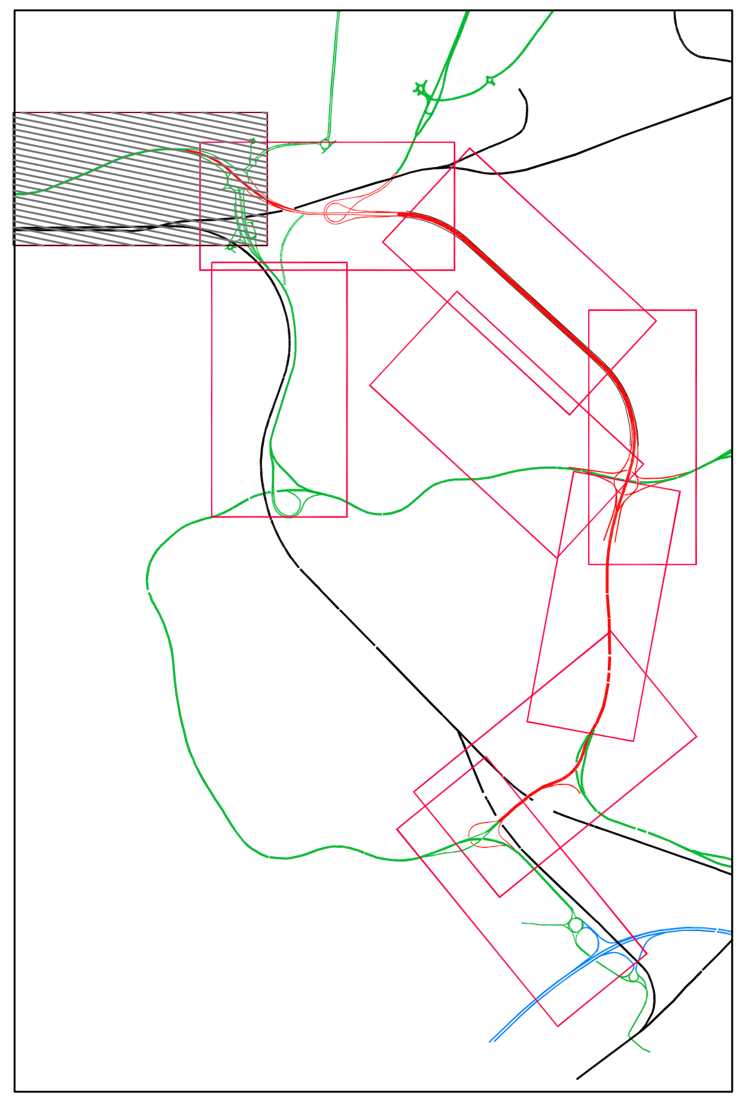

Site Plan

1. This drawing should only be read in relation to the subject of the title. Other information shown on drawing is to be considered indicative only. Reference should be made to appropriate drawing series for other information.
2. Do not scale from this drawing.
3. Details of toll booths and canopies to be reserved for susequent approval.

Key

- TWA Application boundary
- Planning Application boundary
- ▨ Existing Ground
- 🟩 Fill
- 🟪 Excavation

Rev.	Drawn	Chkd.	Apprvd.	Date	Description
-	DJ	JMB	SWJ	28.03.08	PLANNING APPLICATION

Client

the mersey gateway
A BRIDGE TO PROSPERITY

Northwest
REGIONAL DEVELOPMENT AGENCY

Project

THE MERSEY GATEWAY

Drawing Title

GENERAL ARRANGEMENT
1:2,500 SCALE
SHEET 2 OF 10

Gifford
20 Nicholas Street, Chester, CH1 2NX
Tel : 01244 311855 Fax : 01244 314560 www.gifford.uk.com

Scale (at A1)	Date	Drawn
1:2500(H) 1:250(V)	March 08	BAH

Drg. no.	Rev.
B4027/4/H/100/201	-

ORIGINAL DRAWING SIZE 841 x 594