



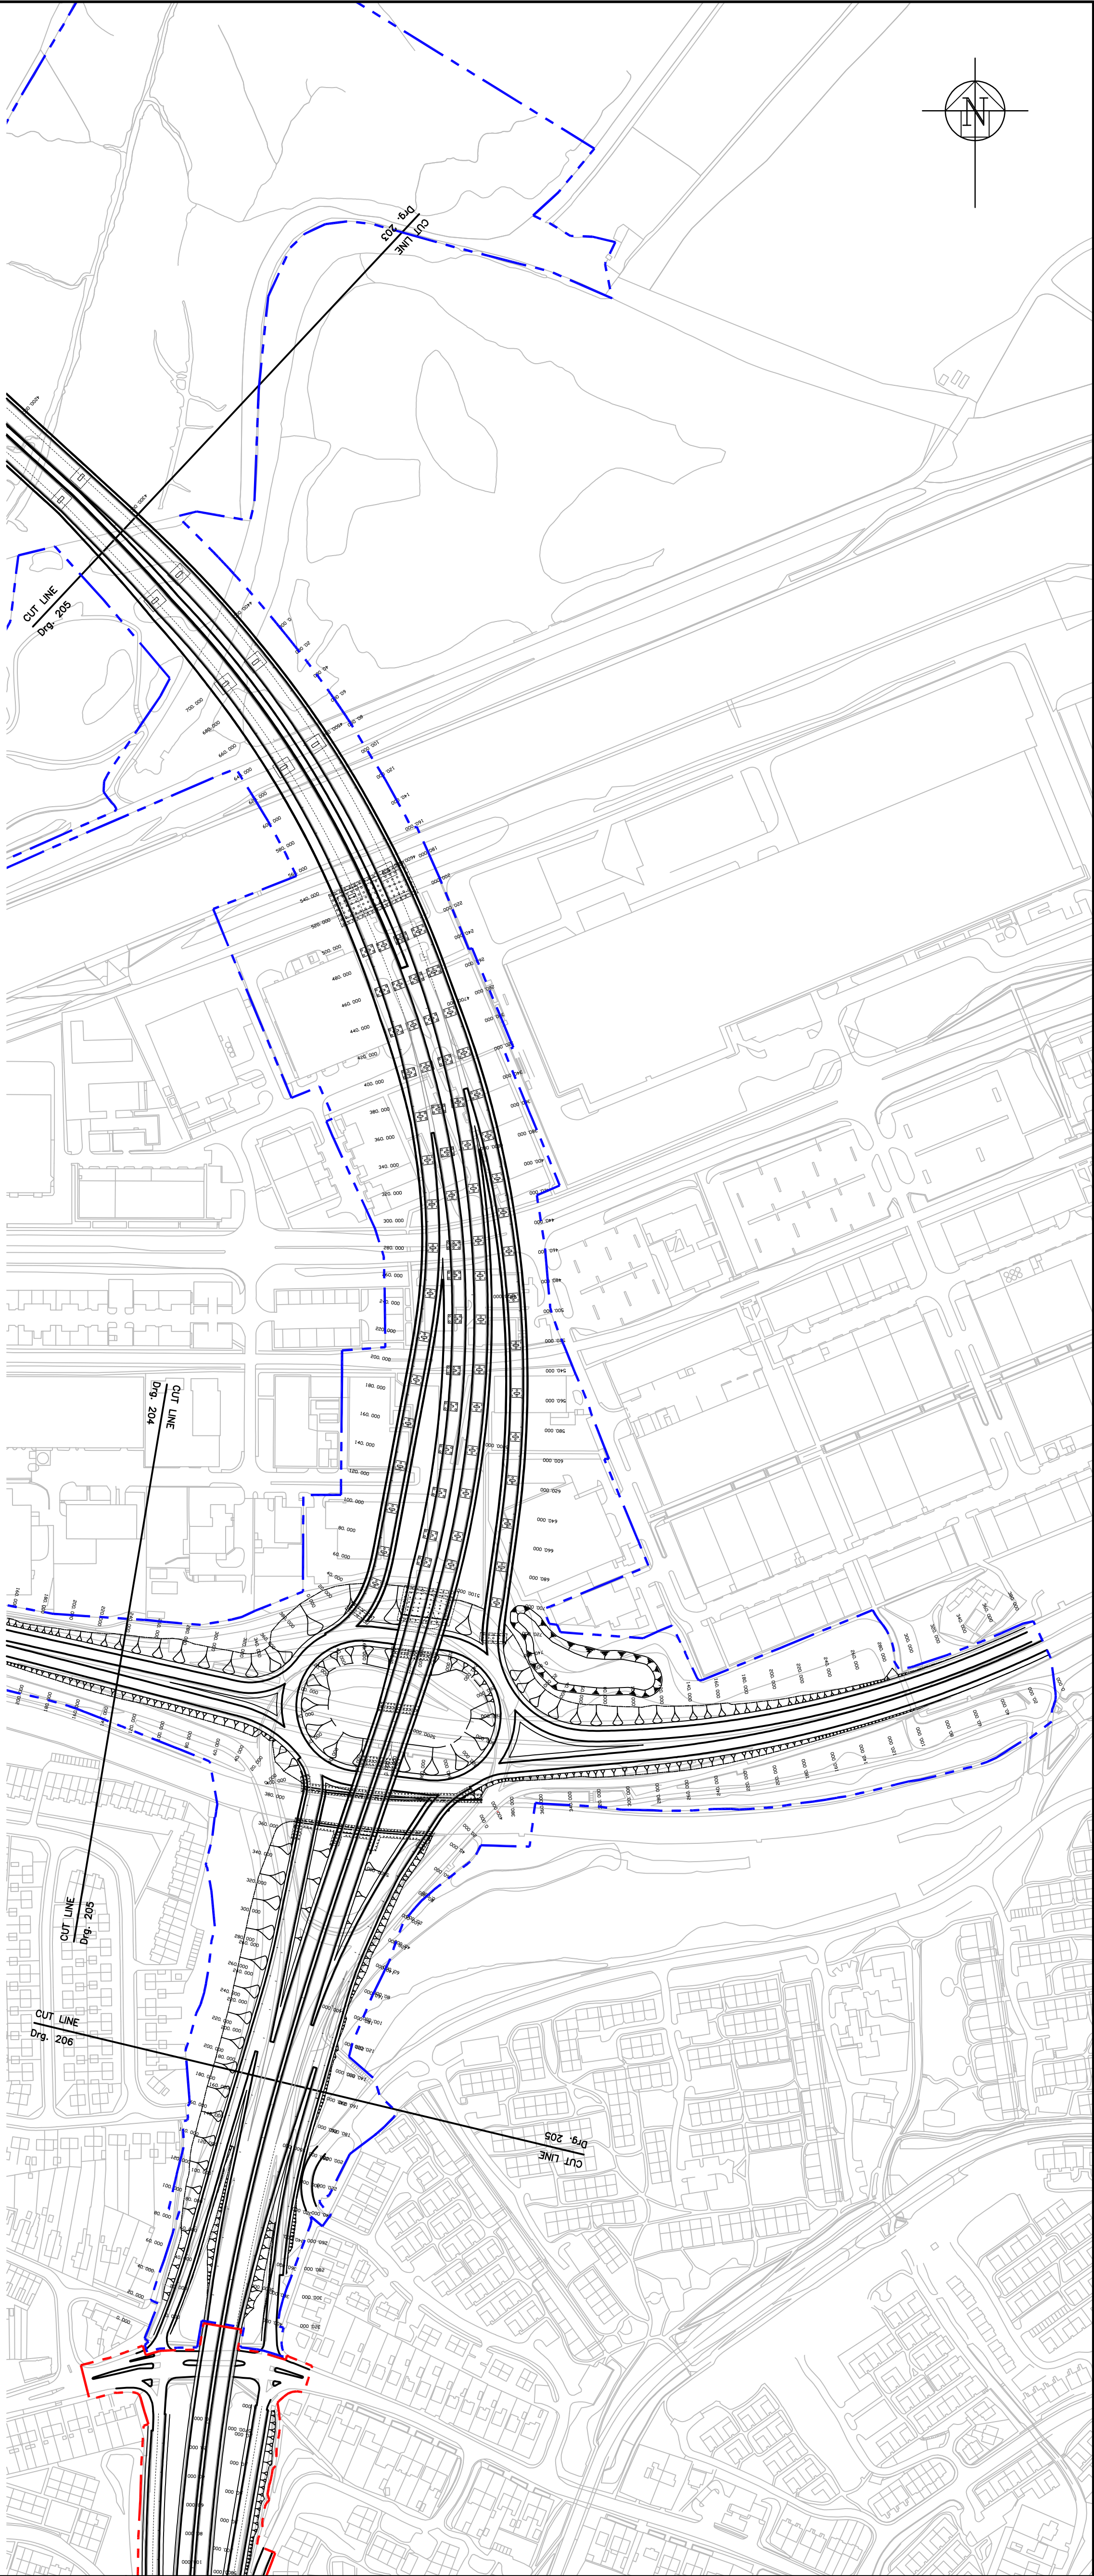


PLAN

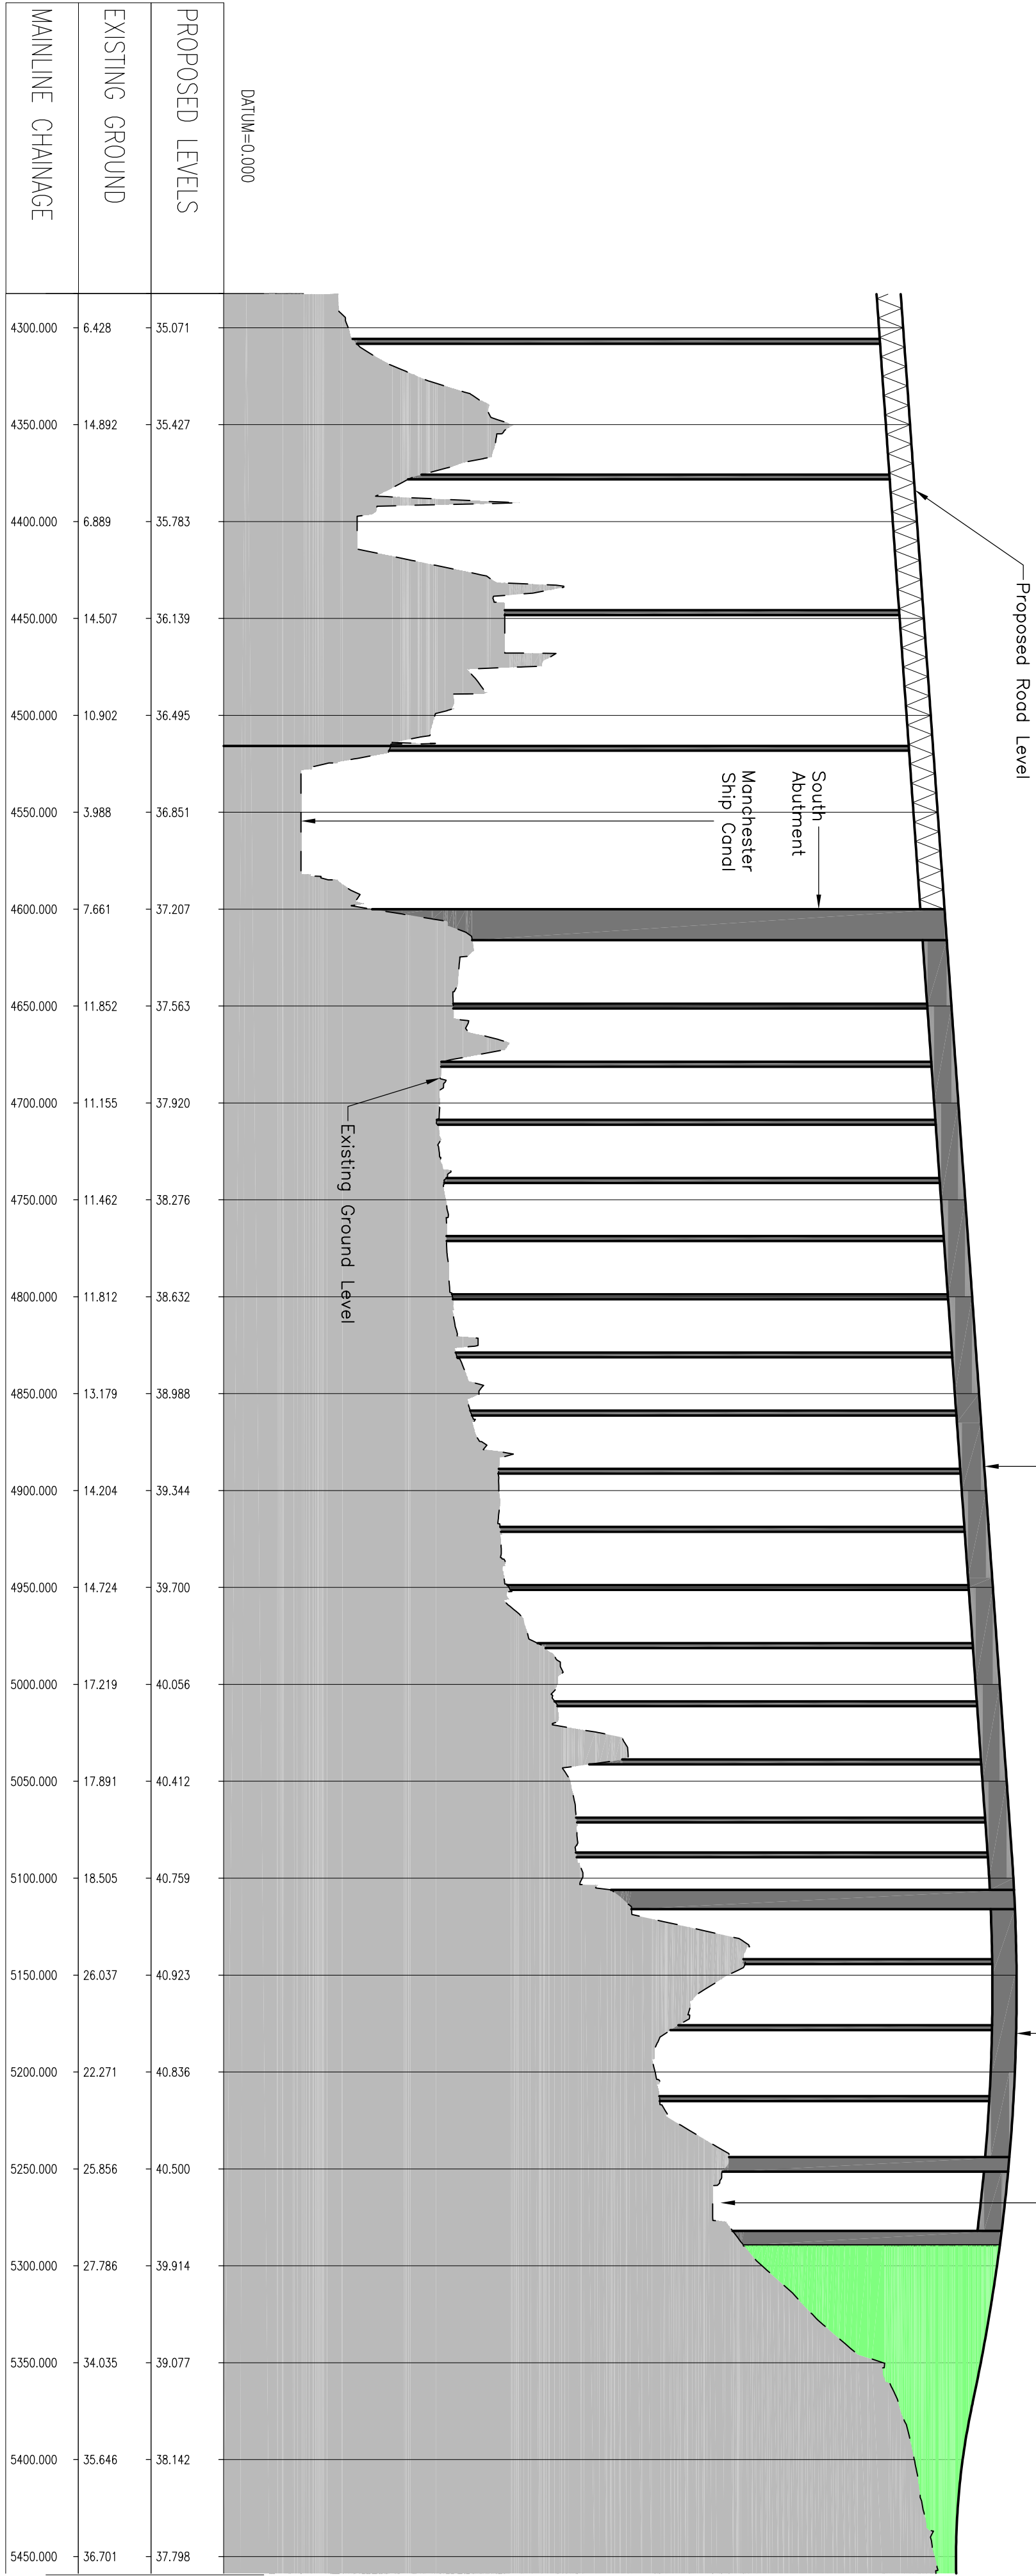

LONG SECTION

NOTES

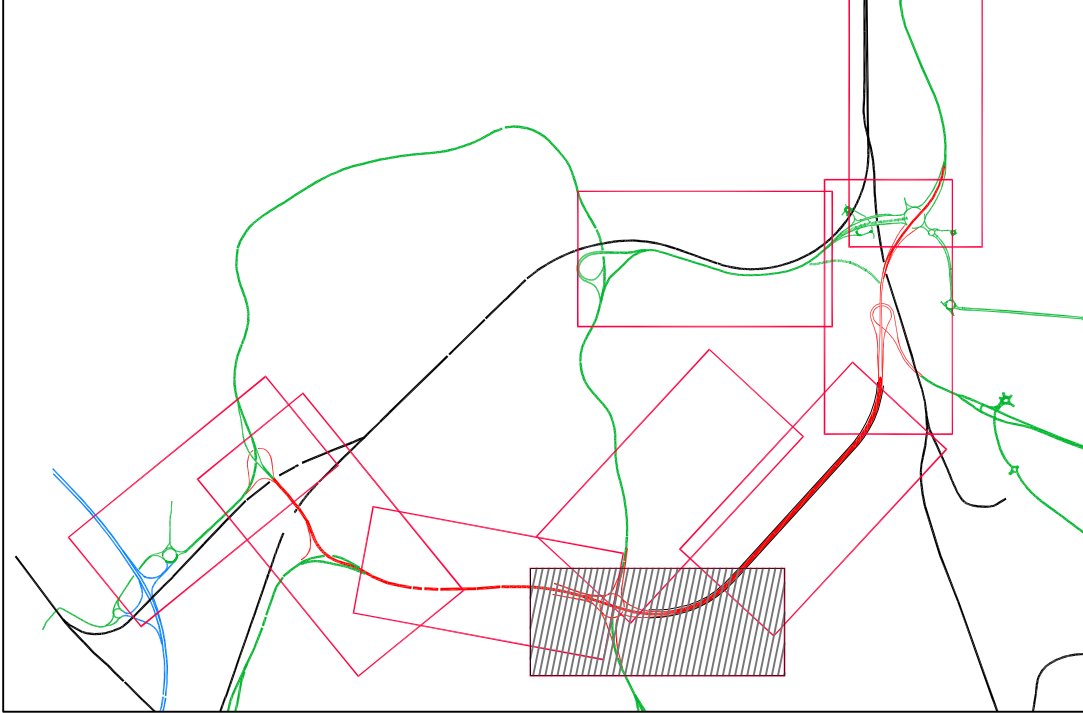

- This drawing should only be read in relation to the subject of the title. Other information shown on drawing is to be considered indicative only. Reference should be made to appropriate drawing series for other information.
- Do not scale from this drawing.
- Details of toll booths and canopies to be reserved for subsequent approval.

- Key
- TMA Application boundary
 - Planning Application boundary
 - Existing Ground
 - Excavation

PLANNING APPLICATION

Rev.	Description
1	Drawn DJ
	Chkd. JMB
	Apprvd. SWJ
	Date 28.03.08



THE MERSEY GATEWAY

GENERAL ARRANGEMENT
1:2,500 SCALE
SHEET 6 OF 10

Gifford

20 Nicholas Street, Chester, CH1 2NX
Tel: 01244 317855 Fax: 01244 316550
www.gifford.co.uk

Scale (at A1)	Date	Drawn
1:2500(H) 1:250(V)	March 08	BH

Dwg. no. B4027/4/H/100/205

This map is reproduced from Ordnance Survey material with the permission of Ordnance Survey on behalf of the Controller of Her Majesty's Stationery Office. Crown copyright. Unauthorised reproduction of this map in any form or by any means without the permission of Ordnance Survey is prohibited. Licence No. 100018503 2007. Warrington Borough Council Licence No. LA079899 2002.

10 0 10 20 50 100mm NATURAL SCALE