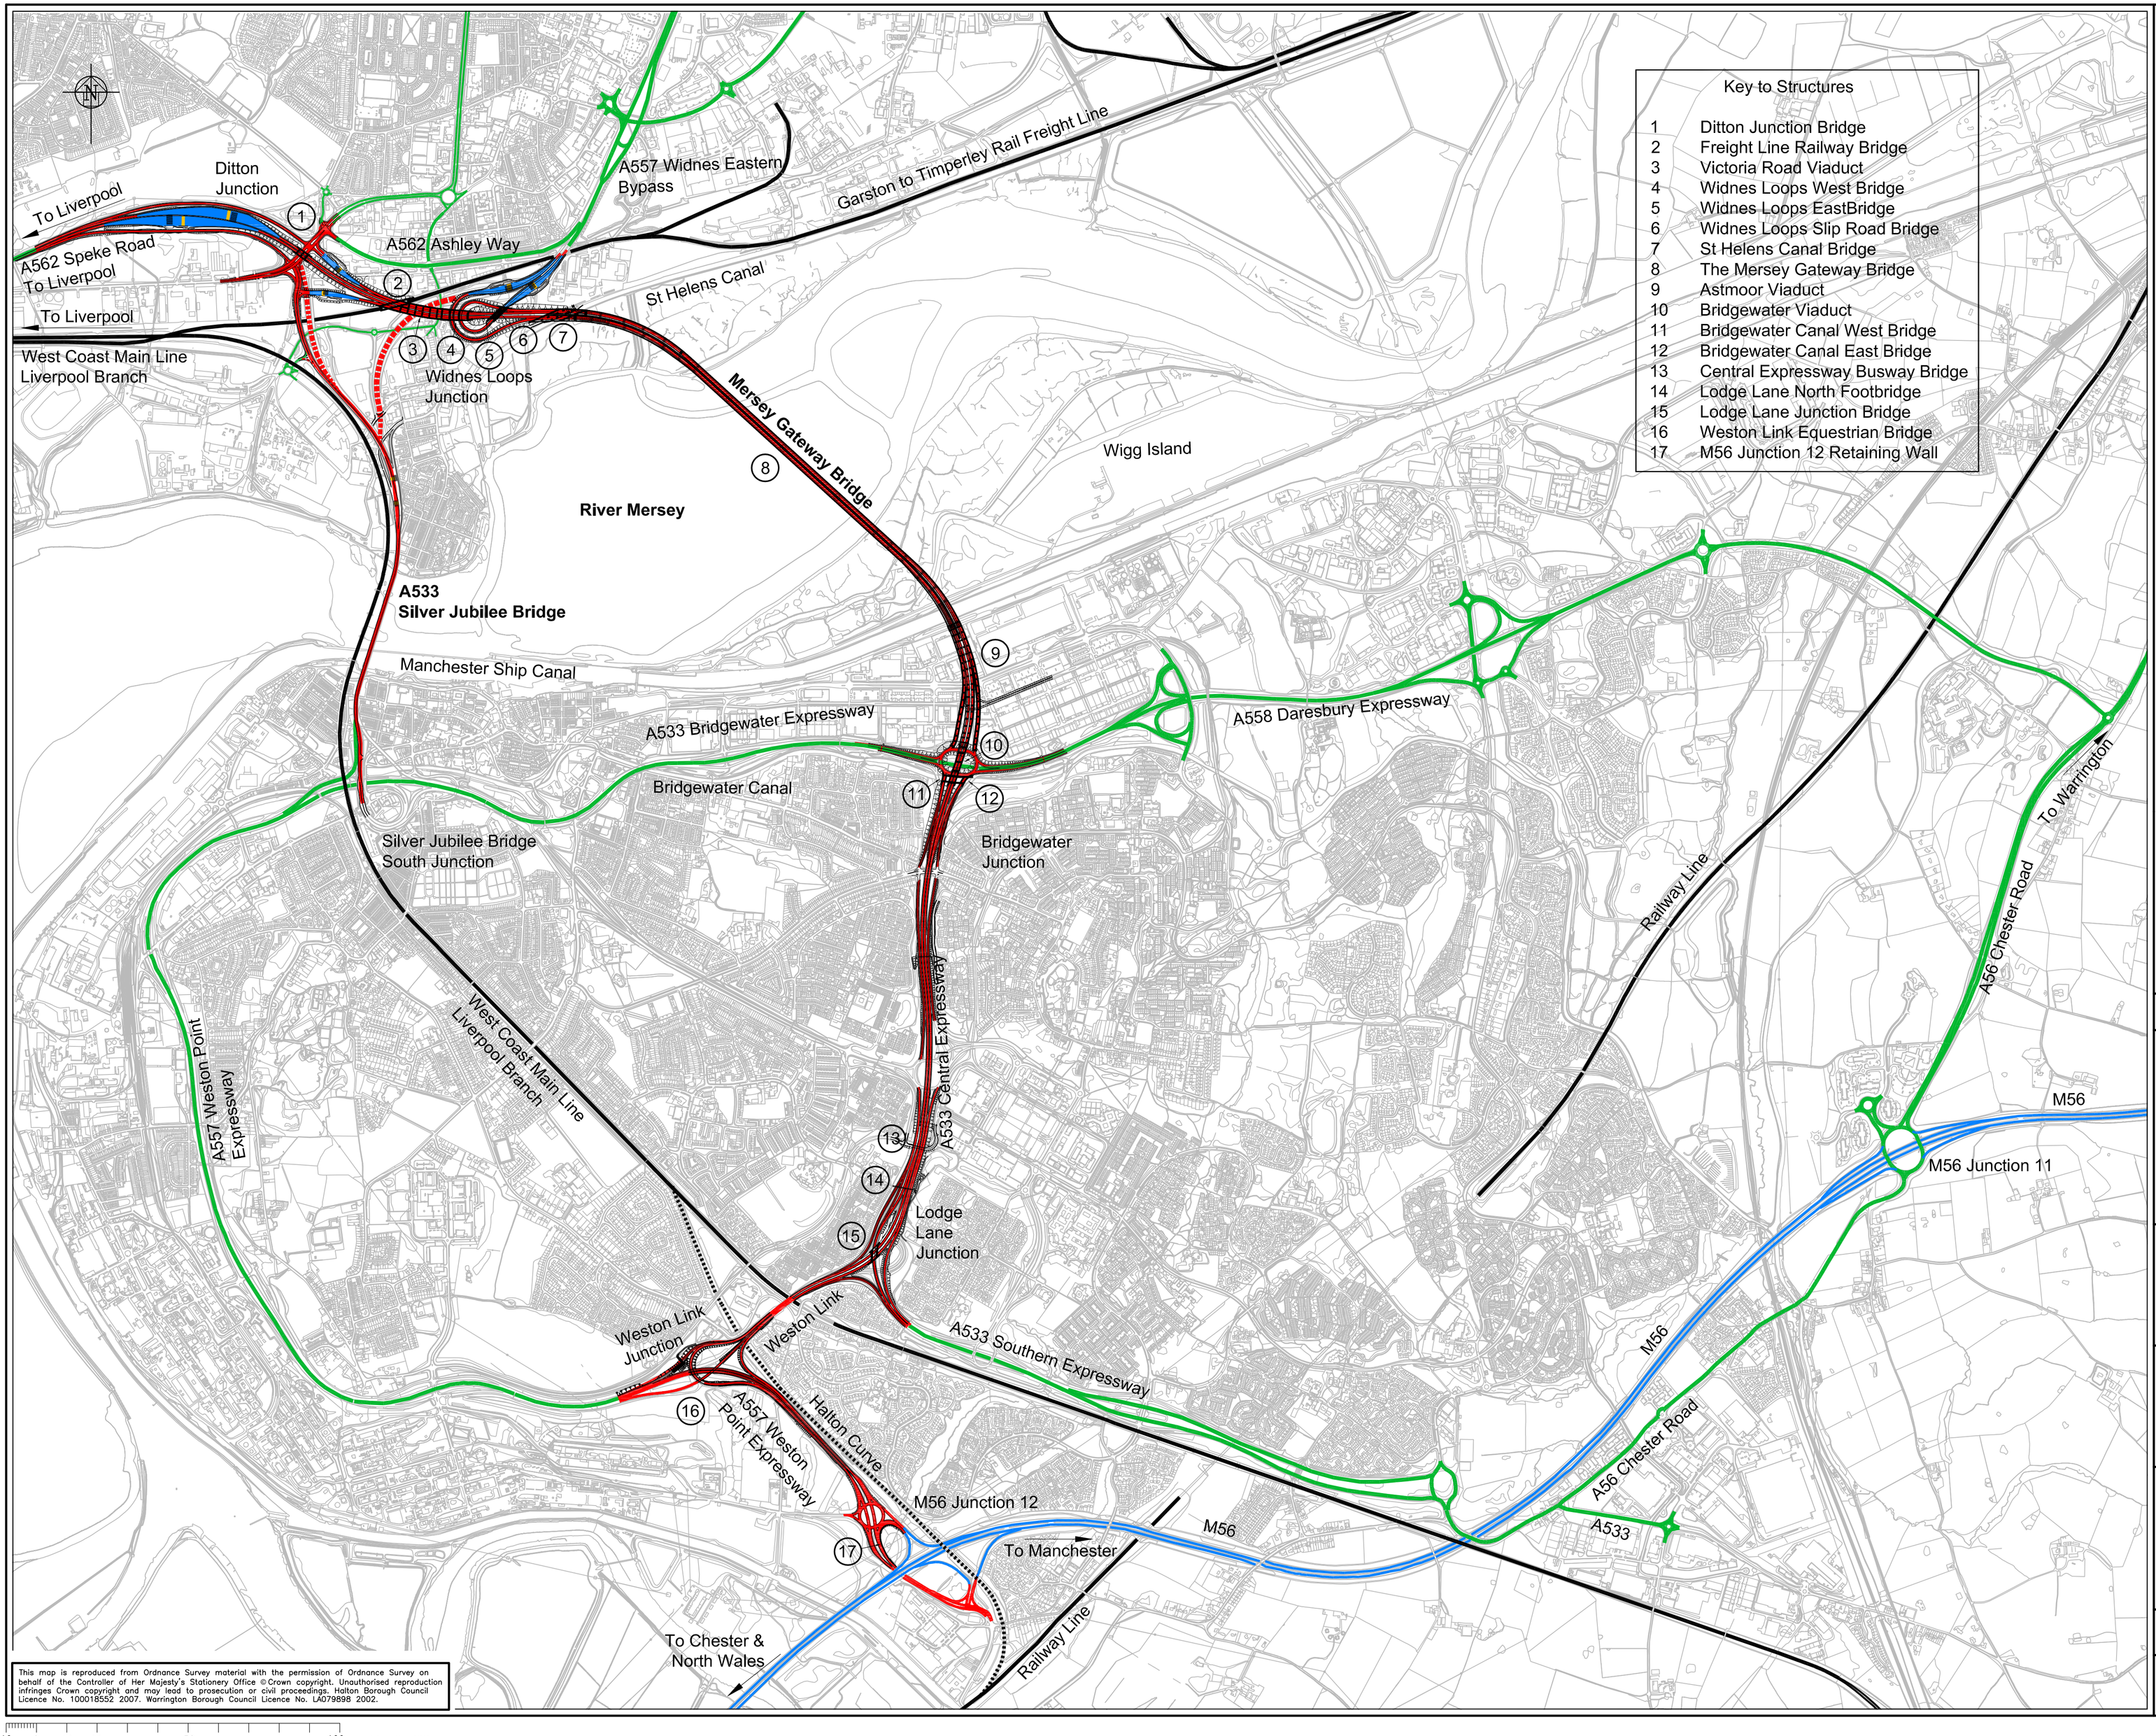


## Key to Structures

| | |
|---|---|
| 1 | Ditton Junction Bridge |
| 2 | Freight Line Railway Bridge |
| 3 | Victoria Road Viaduct |
| 4 | Widnes Loops West Bridge |
| 5 | Widnes Loops EastBridge |
| 6 | Widnes Loops Slip Road Bridge |
| 7 | St Helens Canal Bridge |
| 8 | The Mersey Gateway Bridge |
| 9 | Astmoor Viaduct |
| 10 | Bridgewater Viaduct |
| 11 | Bridgewater Canal West Bridge |
| 12 | Bridgewater Canal East Bridge |
| 13 | Central Expressway Busway Bridge |
| 14 | Lodge Lane North Footbridge |
| 15 | Lodge Lane Junction Bridge |
| 16 | Weston Link Equestrian Bridge |
| 17 | M56 Junction 12 Retaining Wall |

NOTES

1. For the full extent of highway works please refer to the 100 drawing series.
2. For full extent of bridge works please refer to the following drawings.

KEY

- Highway Works
- Existing Roads
- M56 Motorway
- Railway Lines
- Disused Railway Lines
- Tolling Plaza
- Tolling Booths
- SJB Delinking
- Potential M56 Junction Improvements
- (1) Structure Reference Number

| Rev. | Drawn | Chkd. | Apprvd. | Date | Description |
|---|---|---|---|---|---|
| - | JP/LL | SWJ | SWJ | 14.11.07 | PLANNING APPLICATION |

Client

the mersey gateway
A BRIDGE TO PROSPERITY
Northwest REGIONAL DEVELOPMENT AGENCY

Project

THE MERSEY GATEWAY

Drawing Title

STRUCTURES LOCATION PLAN

Gifford
20 Nicholas Street, Chester, CH1 2NX
Tel : 01244 311855 Fax : 01244 314560 www.gifford.uk.com

| Scale (at A1) | Date | Drawn |
|---|---|---|
| 1:12500 | OCTOBER 2007 | JP/LL |

| Drg. no. | Rev. |
|---|---|
| B4027/4/B/001 | - |

This map is reproduced from Ordnance Survey material with the permission of Ordnance Survey on behalf of the Controller of Her Majesty's Stationery Office © Crown copyright. Unauthorised reproduction infringes Crown copyright and may lead to prosecution or civil proceedings. Halton Borough Council Licence No. 100018552 2007. Warrington Borough Council Licence No. LA079898 2002.

10 0 10 20 50 100mm NATURAL SCALE

ORIGINAL DRAWING SIZE 841 x 594